NOTES

1. All measurements shown are in metres, and all levels are to ordnance datum unless otherwise indicated

2. All Coordinates are to Irish Grid (TM65), unless otherwise noted.

See RVCP-MCA-Z1-XX-DR-CE-2173

Match Line

N W E S

PS2.01 225mmØ C.HW.2
CP3.01
EB.HW.2
200mmØ
200mmØ CP2.02
EB.HW.1
CP2.02
PS1.07 C.HW.1
225mmØ
PS1.06
PS1.05
IC2.01
CP1.02
PS1.04
RG
EX MH PS2.01
RG
PS1.02
PS1.03
IC1.01
EX MH
PS1.01
RG

OVERGROWN WITH SCRUB, TREES / OPEN WATER
OVERGROWN WITH SCRUB & TREES
Some Services in Hatting Site may be Obscured by Rubbish
Concrete
TREES
Grass
Chain Link Fence
P&W Fence
Stream
Cherry Road Stream
Barnhill Road
EMBANKMENT MISSING

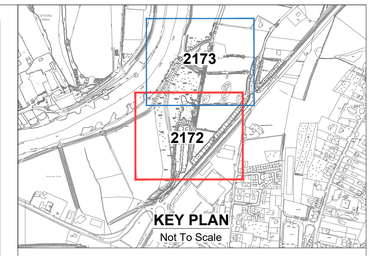

LEGEND

- Proposed Storm Sewer
- Proposed Storm Connection 160mmØ
- PS1.01 Proposed Storm Manhole
- IC1.01 Proposed Inspection Chamber
- PS1.05 Proposed Storm manhole & flow control
- Proposed French drain & catch pit
- Existing NI Water Storm Sewer
- EX MH Existing Manhole (clean & maintain)
- Existing Manhole - raise by 200mm to suit new topsoil level
- RG Proposed Road Gully
- RG Existing Road Gully (clean & maintain)
- Existing Road Gully - raise by 200mm to suit new topsoil level
- Proposed SuDS Basins
- C.HW Proposed PC Headwall
- EB.HW Proposed Earth-filled Bag Headwall
- Proposed Rock Armour Scour Protection
- Proposed Erosion Protection Matting

Based upon Land and Property Services data with the permission of the controller of Her Majesty's Stationery Office, © Crown copyright and database rights (CS&LA 581)

Ordnance Survey Ireland mapping data used with permission: in association with Donegal County Council - OS License 2003/07/CCMA/Donegal County Council. Copyright Ordnance Survey Ireland, Government of Ireland.

Rev	Issue Date	Description	App
P02	20.12.22	Amendments due to change in scheme design	DSA

Quantity Surveyors

Sammon
9-11 Corporation Square
Belfast, BT1 3AJ
T 028 7127 1323
info@sammon.eu
www.sammon.eu

Landscape Architects

The Paul Hogarth Company Ltd
Potter's Quay, 5 Ravenhill Road
Belfast, BT6 8DN
T 028 9073 6690
belfast@paulhogarth.com
www.PaulHogarth.com

Project Manager, Civil & Structural Engineers

McAdam
ENHANCING LOCAL COMMUNITIES
1c Montgomery House
478 Castlereagh Road
Belfast, BT5 6BQ
T: 028 9040 2000
E: admin@mcadamdesign.co.uk
www.mcadamdesign.co.uk

Funder

Peace
Northern Ireland - Ireland
European Regional Development Fund

Client

Comhairle Contae Dhún na nGall
Donegal County Council
Derry City & Strabane District Council
Comhairle Chathair Dhoire & Cheantar an tSratha Báin
Derry Cittie & Strábane Destrick Cooncil

Project Status	STAGE 3 - PLANNING
Project	RIVERINE COMMUNITY PARK
Drawing	PROPOSED STORM DRAINAGE SHEET 1
Scale	1:500 @ A1

Drawn	DSA	Checked	CM	Approved	KOS
Date	09.12.21	Date	09.12.21	Date	09.12.21

Project - Organisation - Zone - Level - Type - Role - Number	Revision
RVCP - MCA - Z3 - XX - DR - CE - 2172	P02

Project Number	Status code & Description
E2256	S2 For Information

All dimensions are in metres. Figured dimensions to be taken in preference to scaled dimensions. Dimensions to be checked on site. © 2021 McAdam Design Ltd.

NOTES

1. All measurements shown are in metres, and all levels are to ordnance datum unless otherwise indicated

2. All Coordinates are to Irish Grid (TM65), unless otherwise noted.

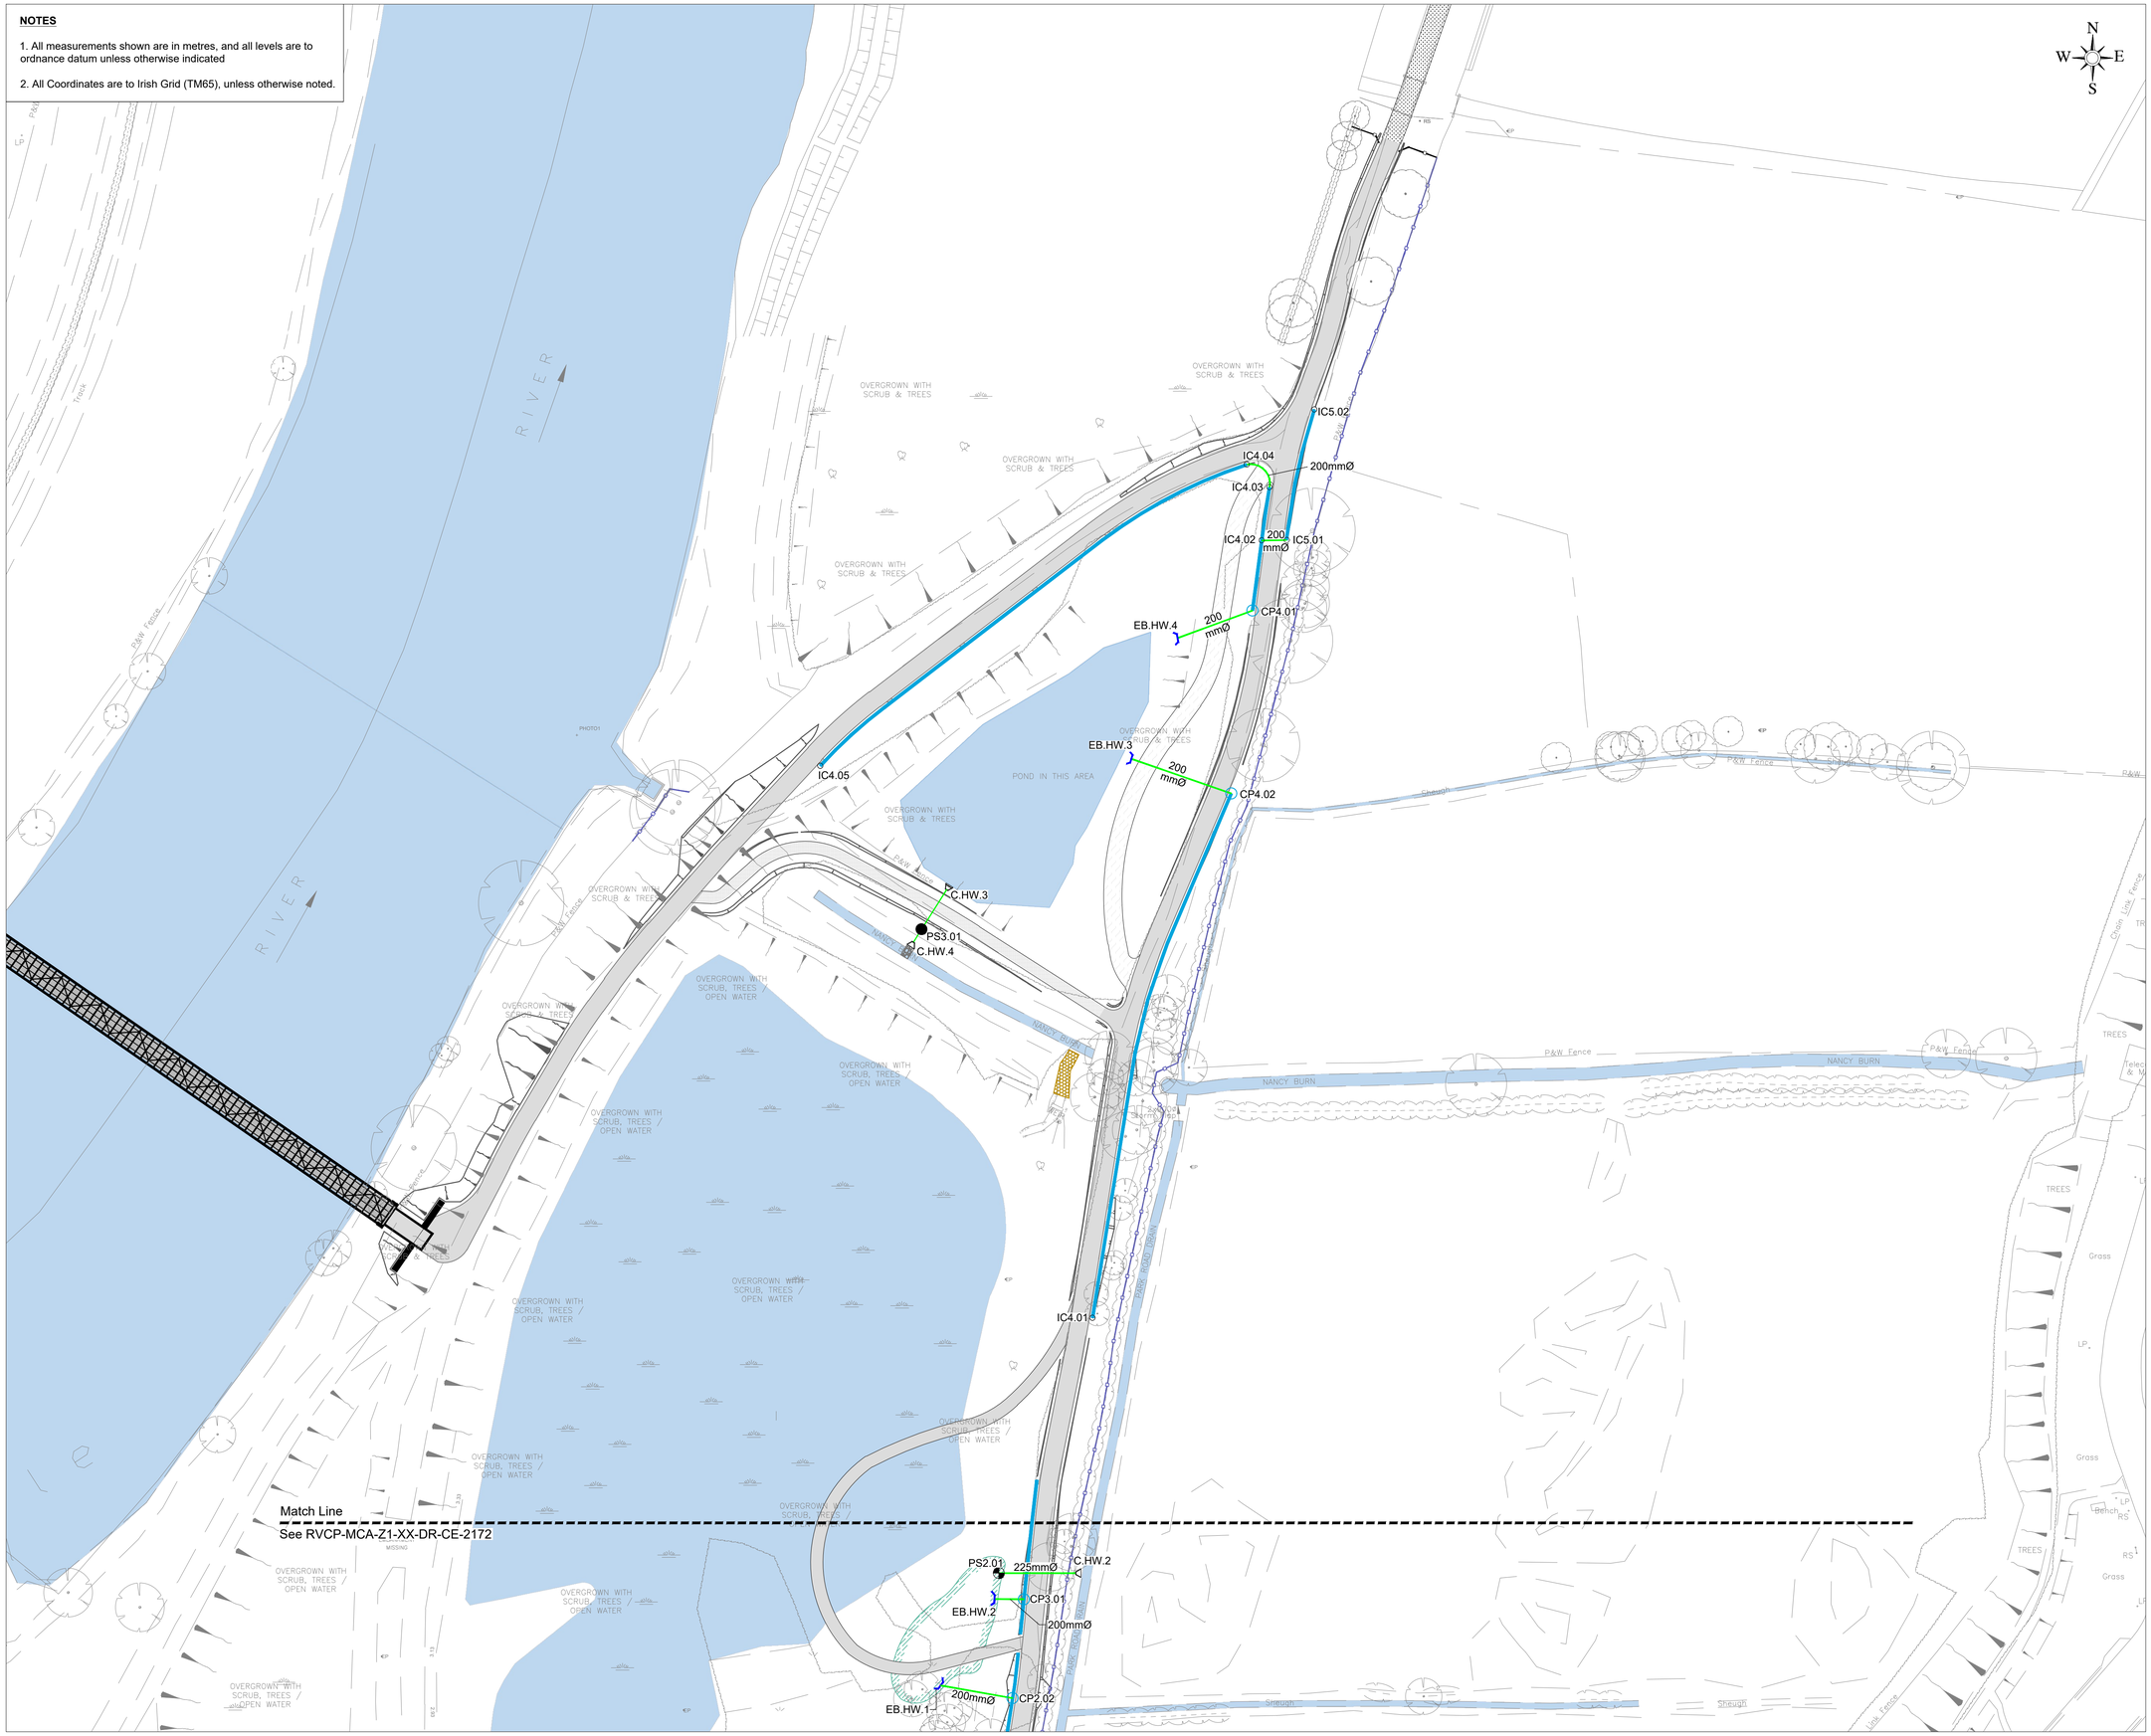

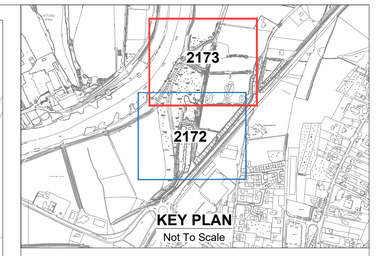

LEGEND

- Proposed Storm Sewer
- Proposed Storm Connection 160mmØ
- PS1.01 Proposed Storm Manhole
- IC1.01 Proposed Inspection Chamber
- PS1.05 Proposed Storm manhole & flow control
- Proposed French drain & catch pit
- Existing NI Water Storm Sewer
- EX MH Existing Manhole (clean & maintain)
- Existing Manhole - raise by 200mm to suit new topsoil level
- RG Proposed Road Gully
- RG Existing Road Gully (clean & maintain)
- Existing Road Gully - raise by 200mm to suit new topsoil level
- Proposed SuDS Basins
- C.HW Proposed PC Headwall
- EB.HW Proposed Earth-filled Bag Headwall
- Proposed Rock Armour Scour Protection
- Proposed Erosion Protection Matting

Based upon Land and Property Services data with the permission of the controller of Her Majesty's Stationery Office, © Crown copyright and database rights (CS&LA 581)

Ordnance Survey Ireland mapping data used with permission: in association with Donegal County Council - OS License 2003/07/CCMA/Donegal County Council. Copyright Ordnance Survey Ireland, Government of Ireland.

Rev	Issue Date	Description	App
P02	20.12.22	Amendments due to change in scheme design	DSA

Quantity Surveyors
Sammon
Sammon
9-11 Corporation Square
Belfast, BT1 3AJ
T 028 7127 1323
info@sammon.eu
www.sammon.eu

Landscape Architects
thepaulhogarthcompany
The Paul Hogarth Company Ltd
Potter's Quay, 5 Ravenhill Road
Belfast, BT6 8DN
T 028 9073 6690
belfast@paulhogarth.com
www.PaulHogarth.com

Project Manager, Civil & Structural Engineers
McAdam
ENHANCING LOCAL COMMUNITIES
1c Montgomery House
478 Castlereagh Road
Belfast, BT5 6BQ
T: 028 9040 2000
E: admin@mcadamdesign.co.uk
www.mcadamdesign.co.uk

Funder
Peace
Northern Ireland - Ireland
European Regional Development Fund

Client
Comhairle Contae Dhún na nGall
Donegal County Council
Derry City & Strabane District Council
Comhairle Chathair Dhoire & Cheantar an tSratha Báin
Derry Cittie & Strábane Destrick Cooncil

Project Status	STAGE 3 - PLANNING
Project	RIVERINE COMMUNITY PARK
Drawing	PROPOSED STORM DRAINAGE SHEET 2
Scale	1:500 @ A1

Drawn	DSA	Checked	CM	Approved	KOS
Date	09.12.21	Date	09.12.21	Date	09.12.21

Project - Organisation - Zone - Level - Type - Role - Number	Revision
RVCP - MCA - Z3 - XX - DR - CE - 2173	P02

Project Number	Status code & Description
E2256	S2 For Information

All dimensions are in metres. Figured dimensions to be taken in preference to scaled dimensions. Dimensions to be checked on site. © 2021 McAdam Design Ltd.